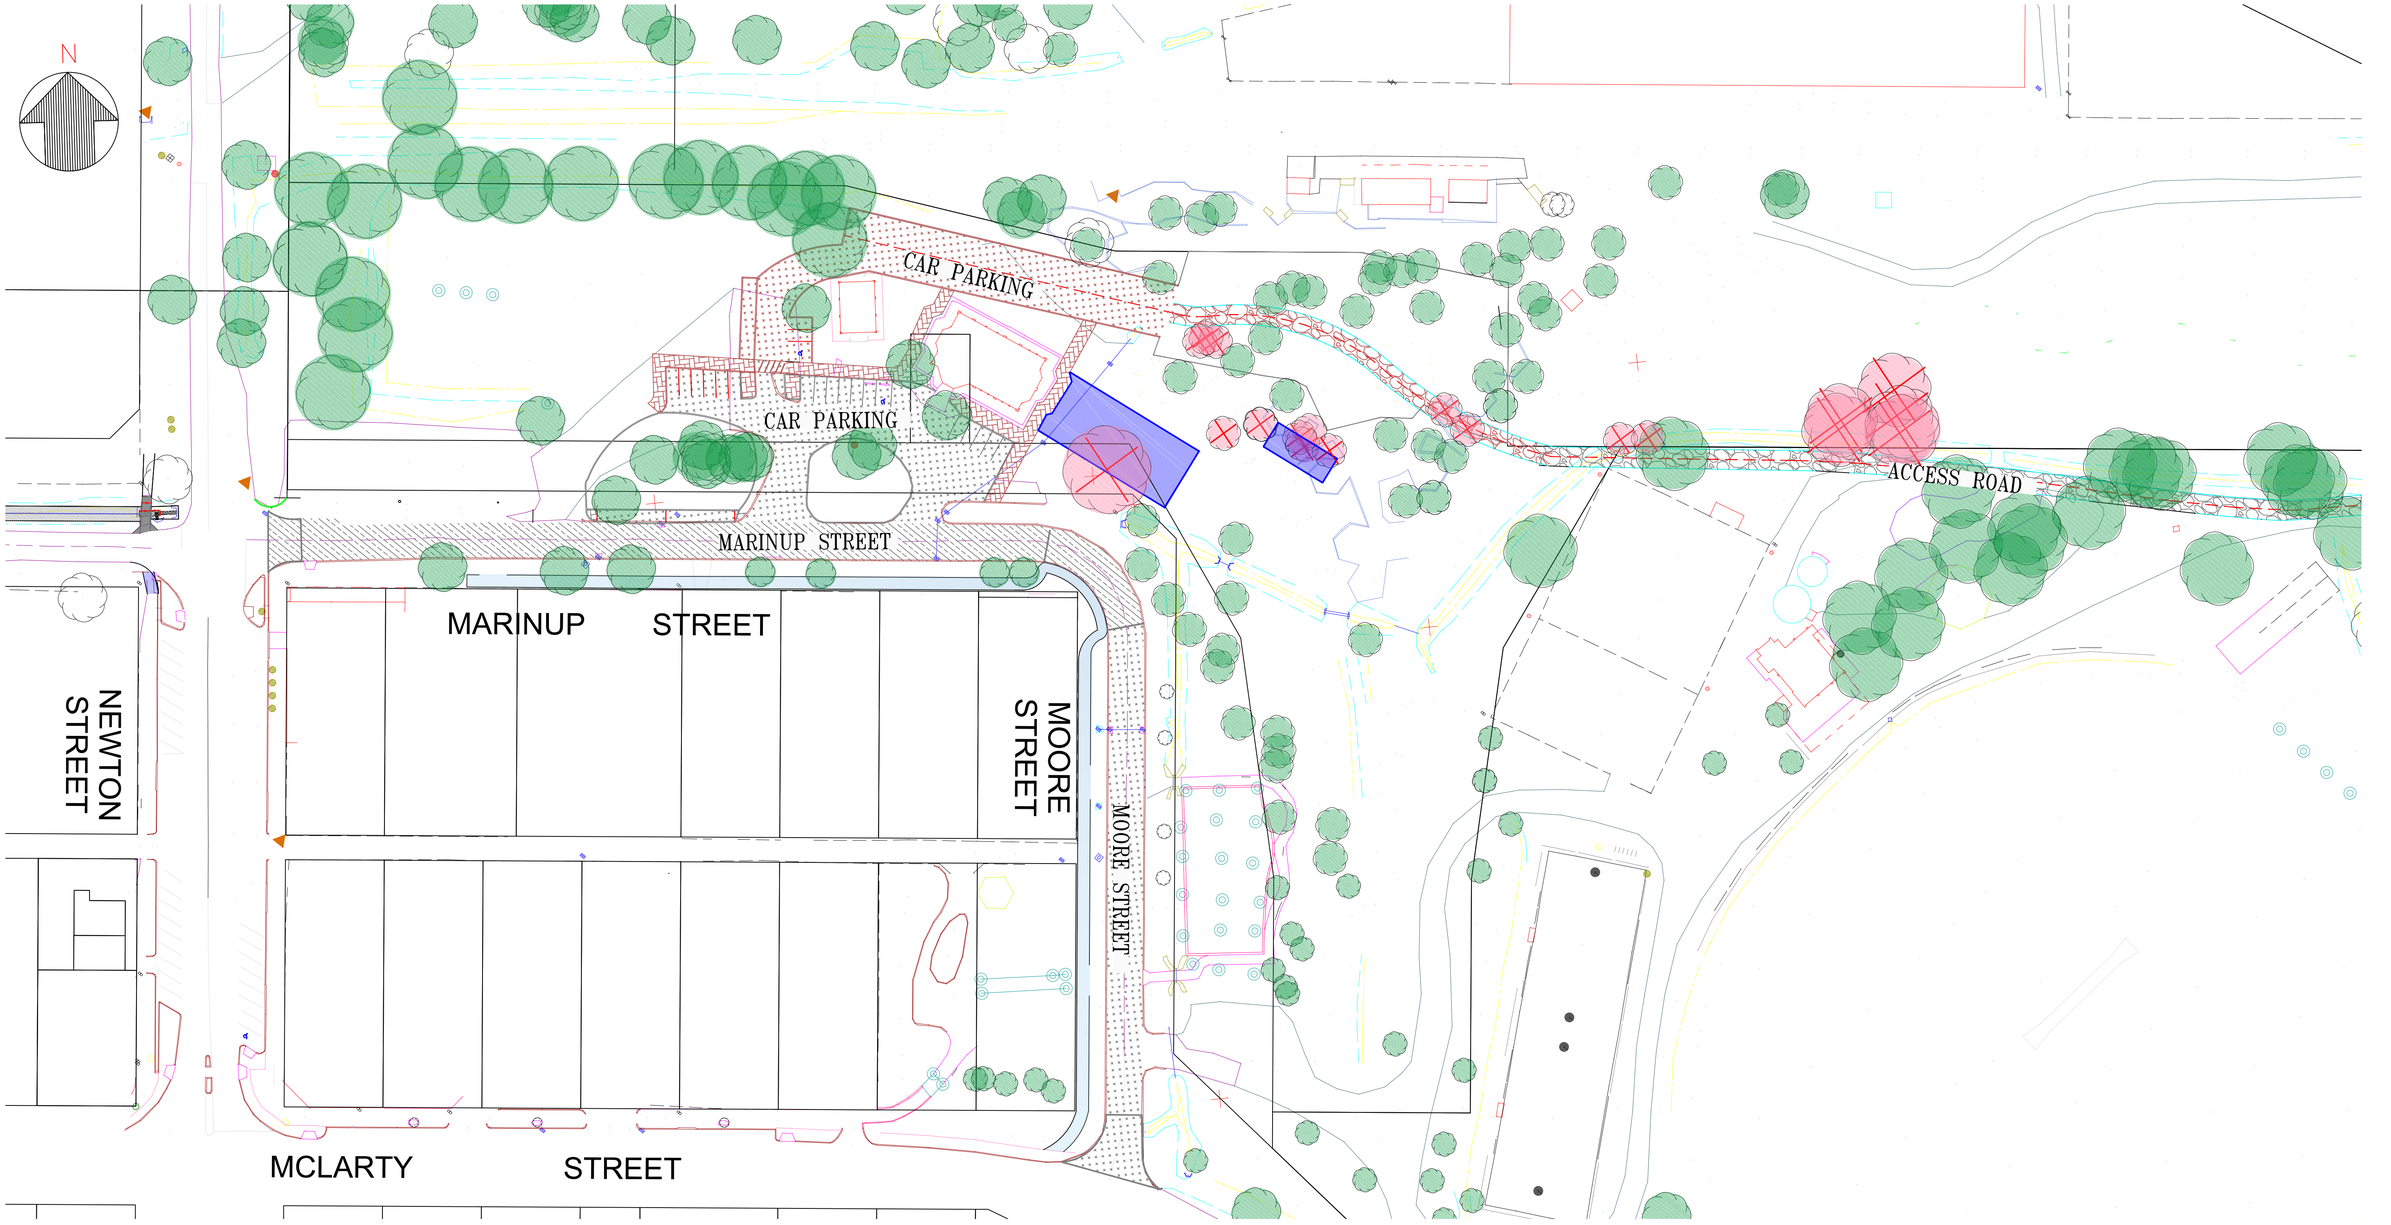

DWELLINGUP NATIONAL TRAILS CENTRE BUILDING & AMENITIES BLOCK

TREES NEED TO BE REMOVED

EXISTING TREES

		BY	CHKD	APPR	DATE
APR 2019	ISSUED FOR COMMENTS AND COSTING	MM			

C.A.D.D. File Nos.

MICROSTATION or AUTOCAD	CIVILCAD
SURVEYED BY	DATUM AHD
DATE	

NOT TO BE USED FOR CONSTRUCTION UNTIL SIGNED APPROVED.

APPROVED .....

POSITION .....

DATE .....

DESIGNER TO COMPLETE		DATE
DESIGNED	MILTON	APR 2019
DRAWN	MILTON	APR 2019
DRAFT CHECK	MARTIN	APR 2019
DESIGN ENGINEER		

TECHNICAL SERVICES DIRECTORATE

JOB NO.

Shire of Murray

DWELLINGUP TRAIL CENTRE

TREE CLEARING

LAYOUT 1 OF 1

NTS | A1 | xxxx | (REV 1)